SINGLE LINE DIAGRAM FOR FGD SYSTEM

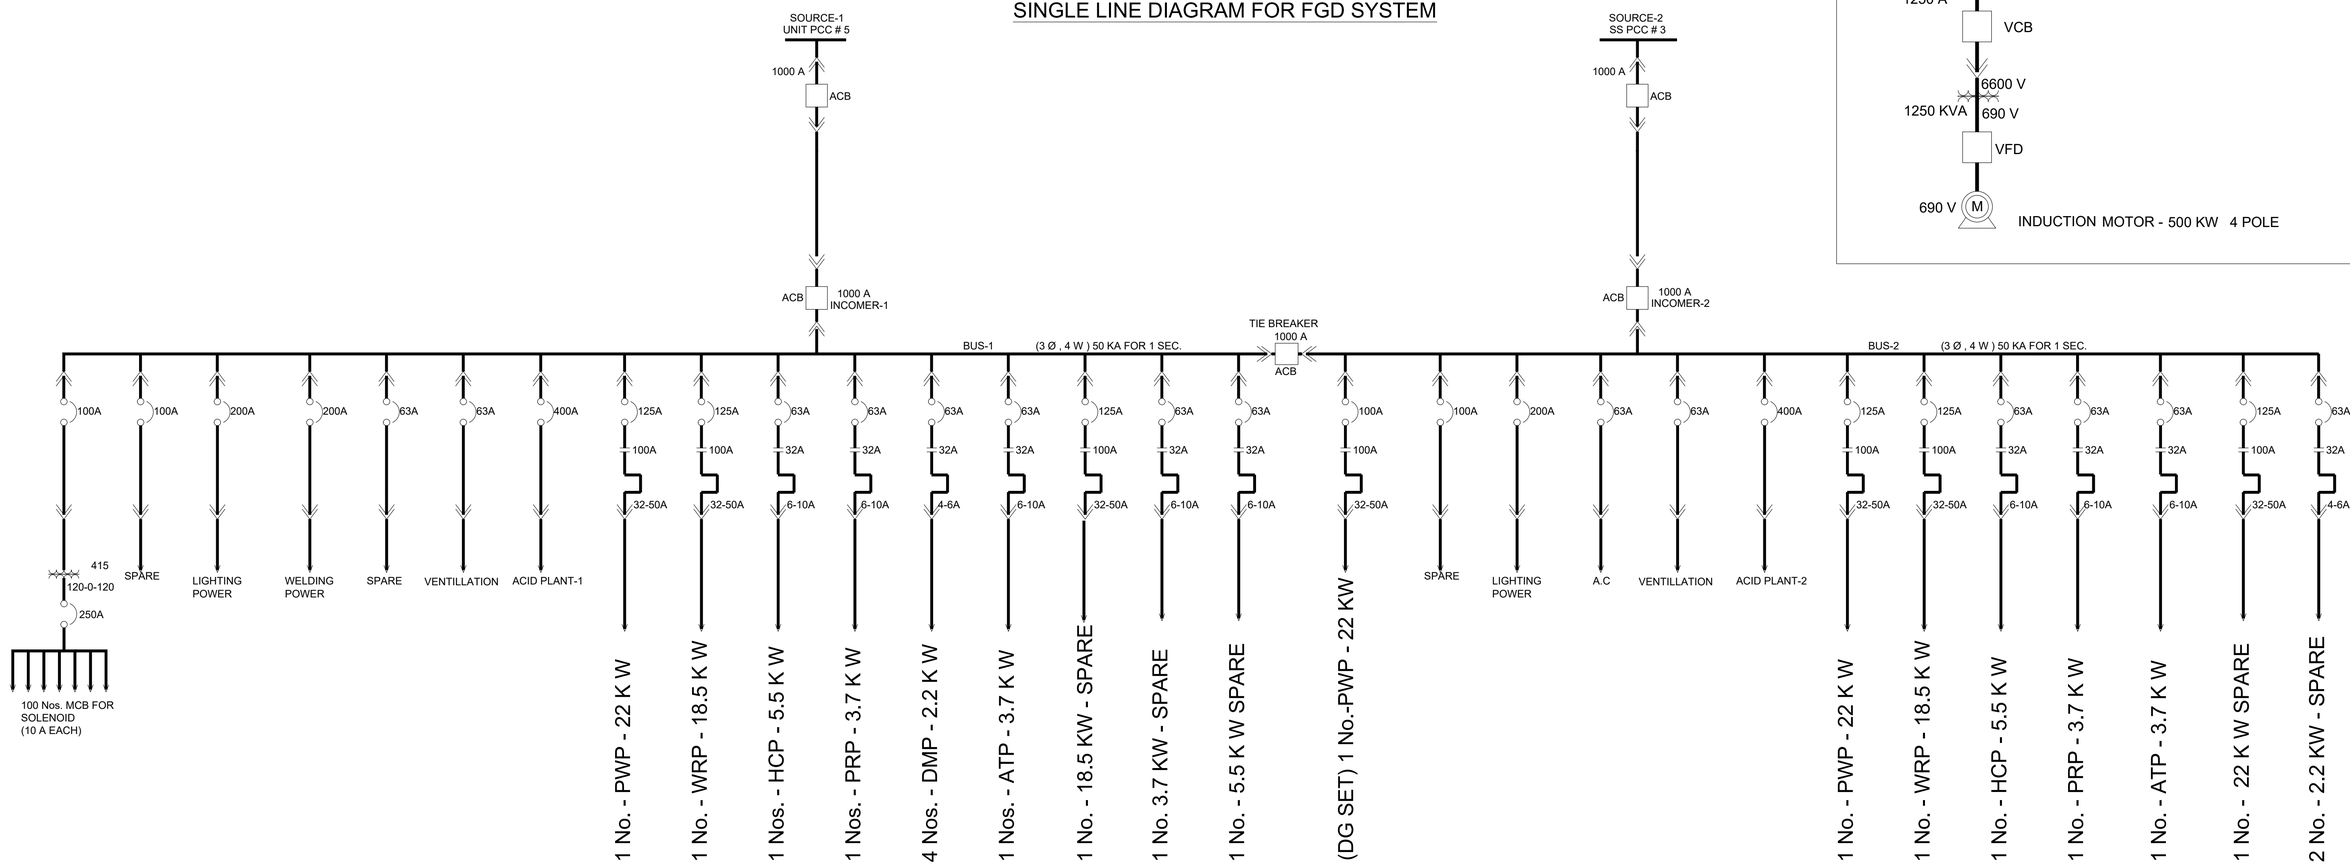

NOTES:-

1. PROJECT OWNER SHALL BE RESPONSIBLE FOR OBTAINING APPROVAL ON "MANAGEMENT OF CHANGE" DOCUMENT.
2. PROJECT OWNER SHALL BE RESPONSIBLE FOR OBTAINING ALL PERMITS,LICENCES AND CONSENTS REQUIRED FROM ANY GOVERNMENT / STATUTORY AGENCY.

NO.	REVISIONS	BY	CKD.	APPD.	DATE	REFERENCE DRAWING	DRAWING NO.	NOTES

SCALE: N.T.S.		DATE
SKETCH	Kumar Gautam	26.09.2020
DRAWN	S.K.Chaurasia	19.01.2021
CHECKED	Kumar Gautam	23.03.2021
APPROVED	Samir Anand	25.03.2021

THIS DRAWING IS THE PROPERTY OF HINDALCO INDUSTRIES LTD. (RENUSAGAR POWER DIVISION) AND IS NOT TO BE COPIED OR USED WITHOUT ITS PERMISSION.

ADITYA BIRLA HINDALCO

HINDALCO INDUSTRIES LIMITED
(RENUSAGAR POWER DIVISION)

SINGLE LINE DIAGRAM FOR FGD SYSTEM

FILE/DISK NO.	DRAWING NO.	SHEET NO.	REVISION
CAD-DATA \ DWGS \ S.K.Chaurasia \ D&E -E \ D&E-E-020	D&E-E-020		0